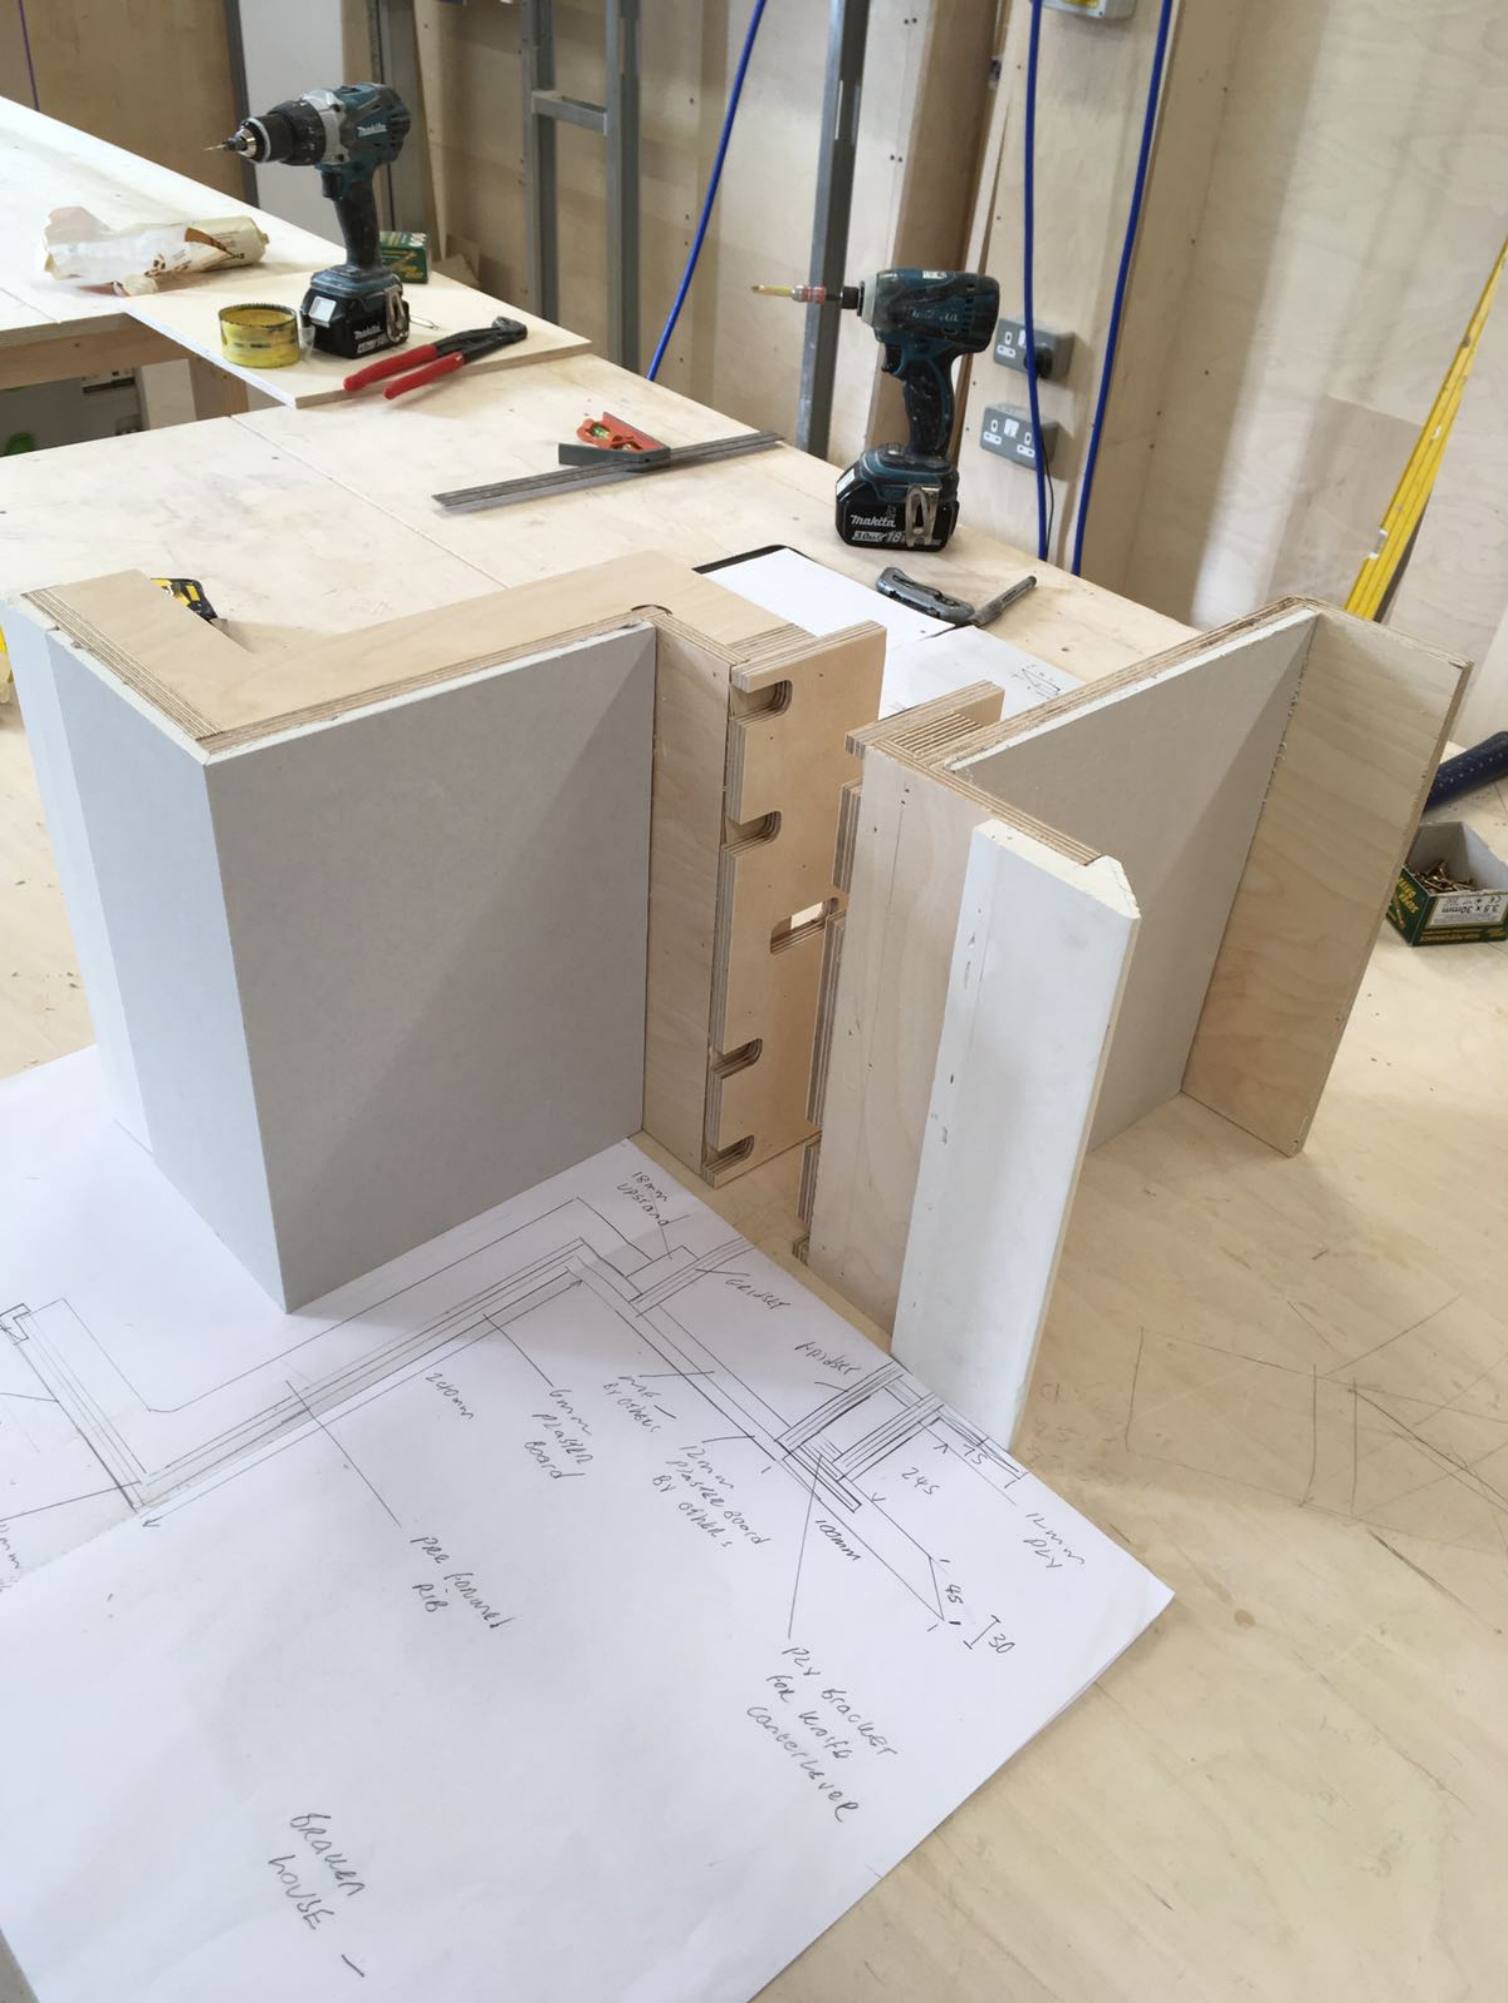
18mm
Upstand
Gridset
Gridset
240mm
6mm
plaster
board
MF
By others
12mm
plaster board
By others
100mm
245
15
12mm
Ply
45
30
Pre formed
Rib
Ply bracket
for knife
Canterlever
Brawen
house